PLOTTED ON:10/31/2016

DESIGN FILENAME:P:*111*38*00*Design*Civil*Roadway*1113800_NB_ IH_35_SBFR_SheetK.dgn

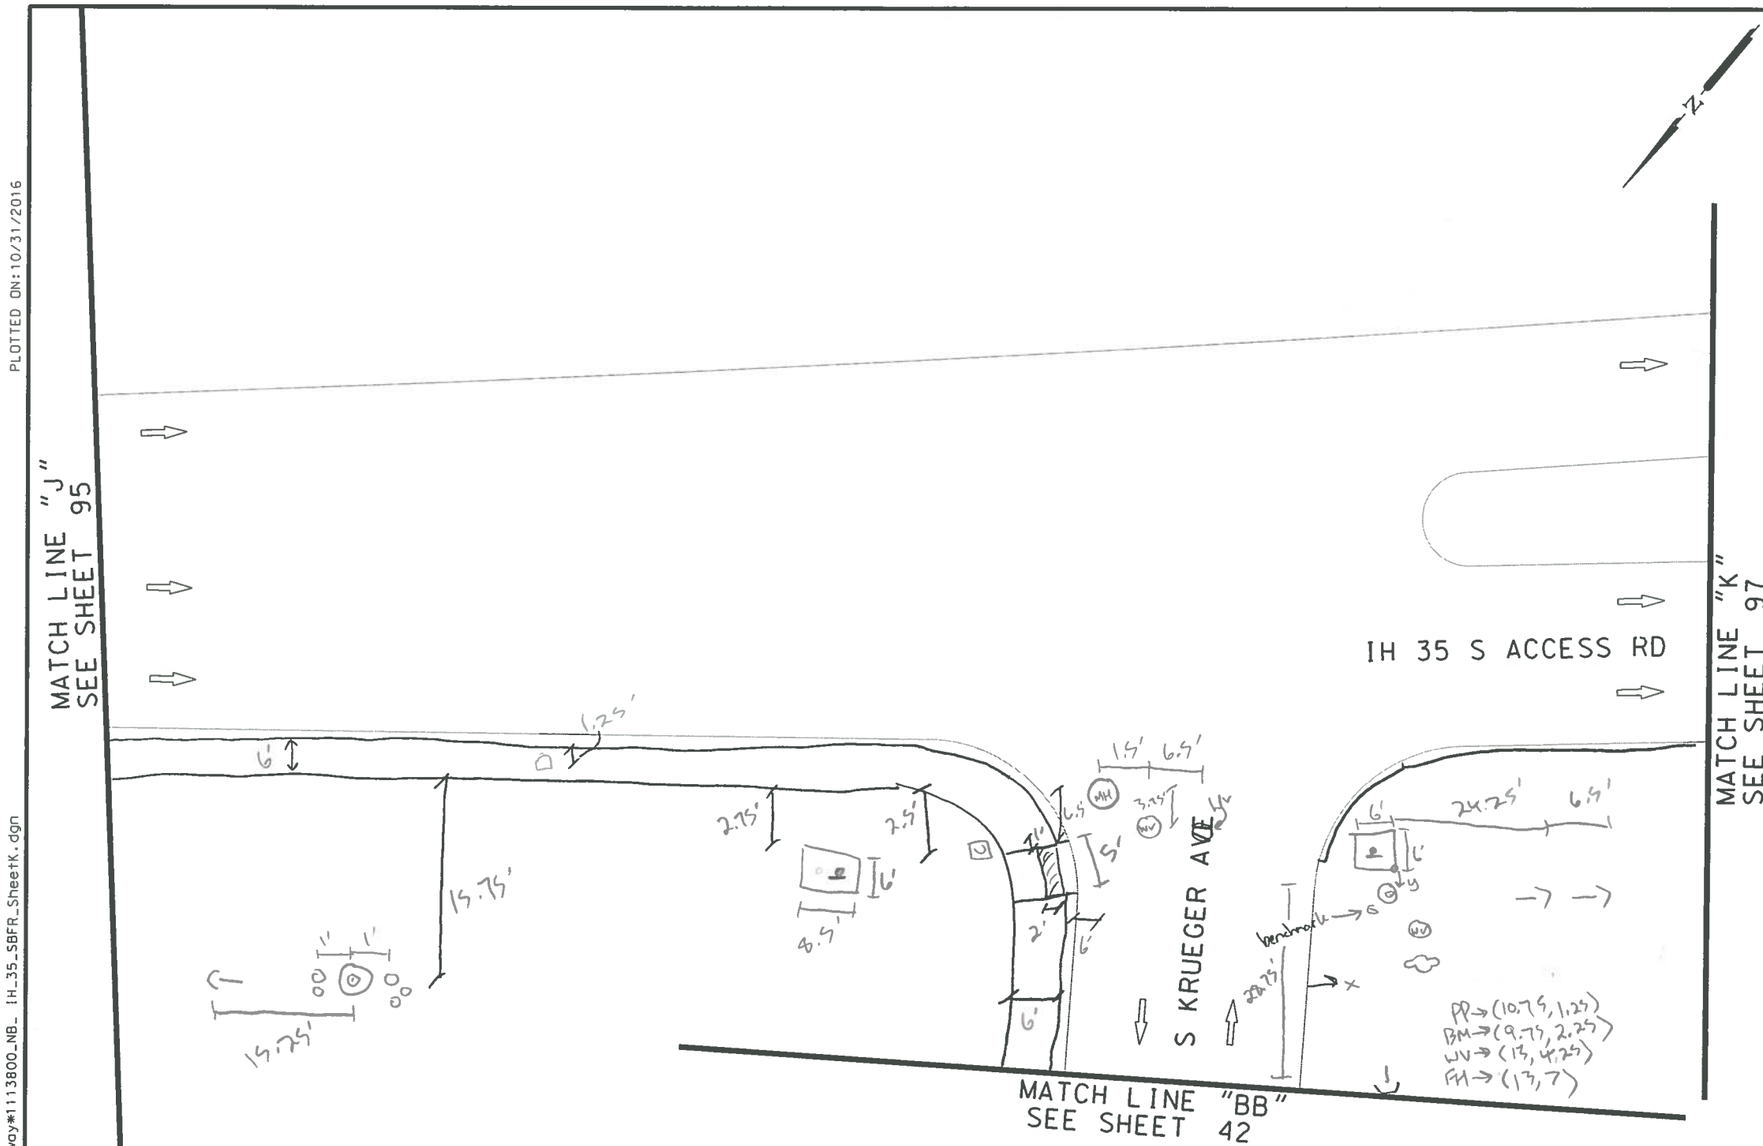


| ITEM | DESCRIPTION | UNIT | QTY |
|---|---|---|---|

NB_16-025_WS_60

CF 11/1

DC

NOTES:

* FOR CONTRACTOR INFORMATION ONLY

1. THE EXISTENCE AND LOCATION OF ALL UTILITIES AND DRAINAGE STRUCTURES INDICATED IN THE PLANS ARE TAKEN FROM THE BEST RECORDS AVAILABLE AND ARE NOT GUARANTEED TO BE ACCURATE. CONTRACTOR SHALL COORDINATE WITH ALL UTILITY COMPANIES TO FIELD VERIFY UTILITIES PRIOR TO BEGINNING CONSTRUCTION.

DESIGN

INTERIM REVIEW
DOCUMENT INCOMPLETE. NOT INTENDED FOR PERMIT, BIDDING OR CONSTRUCTION.
ENGINEER: JOHN A. TYLER
P.E. SERIAL NO: 105193
DATE: 10/31/2016

REVIEW AND APPROVAL

INTERIM REVIEW
DOCUMENT INCOMPLETE. NOT INTENDED FOR PERMIT, BIDDING OR CONSTRUCTION.
ENGINEER: JAMES A. LUTZ
P.E. SERIAL NO: 84722
DATE: 10/31/2016

NOT TO SCALE

| REV. NO. | DATE | DESCRIPTION | BY |
|---|---|---|---|

SPECIAL NOTES & DETAILS

FOR ENVIRONMENTAL REVIEW ONLY

## LEGEND

| | | | | | |
|---|---|---|---|---|---|
| | CAMERA POSITION | | LIGHT POLE | SL | LONGITUDINAL SLOPES MAY NOT EXCEED 5%. CROSS SLOPES MAY NOT EXCEED 2% |
| | DRAINAGE FLOW ARROW | | LUMINAIRE STANDARD | | |
| F | FLARE | | MAIL BOX | | TRAFFIC FLOW |
| | FIRE HYDRYANT | | MANHOLE | TB | TRAFFIC SIGNAL BOX |
| | GAS METER | NSPI | NO SEPARATE PAY ITEM | | TRAFFIC SIGNAL CONTROLLER |
| GV | GAS VALVE | | PEDESTAL SIGNAL POLE | | TRAFFIC SIGNAL POLE |
| | GROUND BOX | | PI POINT | T | TRANSFORMER |
| | GUY ANCHOR | | POWER/UTILITY POLE | | TREE/BUSHES |
| | IRRIGATION | R | RAMP | U | UTILITY PEDESTAL/MARKER |
| J | JUNCTION BOX | RR | RIPRAP (CONC) | | UTILITY VAULT |
| L | LANDING | | SIGN | W | WATER METER |
| L1 | LANDING (COMMON) | | SODDING | WV | WATER VALVE |
| LS | LEVEL SIDEWALK (2% MAX) | T | TRANSITION | | |

PAPE-DAWSON ENGINEERS
SAN ANTONIO | AUSTIN | HOUSTON | FORT WORTH | DALLAS
2000 NW LOOP 410 | SAN ANTONIO, TX 78213 | 210.375.9000
TBPE FIRM REGISTRATION #470 | TBPLS FIRM REGISTRATION #10028800

Texas Department of Transportation
© 2016

CURB RAMP PROGRAM

# IH 35 SBFR SIDEWALK SHEET K

SHEET 11 OF 15

| DGN: | FED. RD. DIV. NO. | STATE | CITY | | | HIGHWAY NO. |
|---|---|---|---|---|---|---|
| CHK DGN: | 6 | TEXAS | NEW BRAUNFELS | | | VA |
| DWG: | DIST. | COUNTY | CONT. NO. | SECT. NO. | JOB NO. | SHEET NO. |
| CHK DWG: | SAT | COMAL | | | | 96 |